

Freedom Township Municipal Park - Phase 2


Freedom Township, Adams County, Pennsylvania
Site Development Drawing
February 2026

Prepared for:


Freedom Township
2184 Pumping Station Road
Fairfield, PA 17320

Prepared by:

YSM Landscape Architects
19 South Newberry Street
York, PA 17401

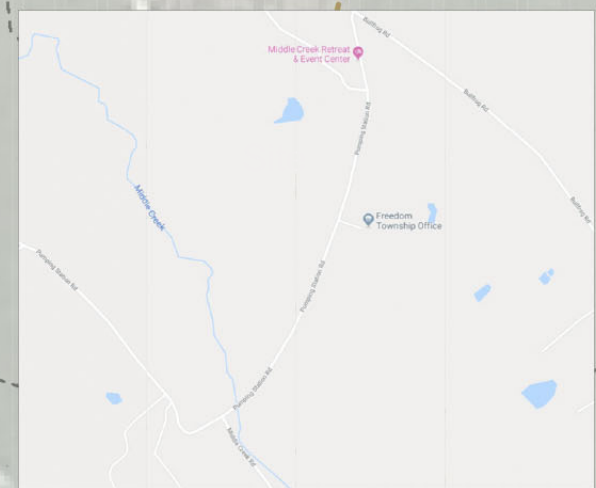

Site Location Map
Scale: 1" = 2,000'

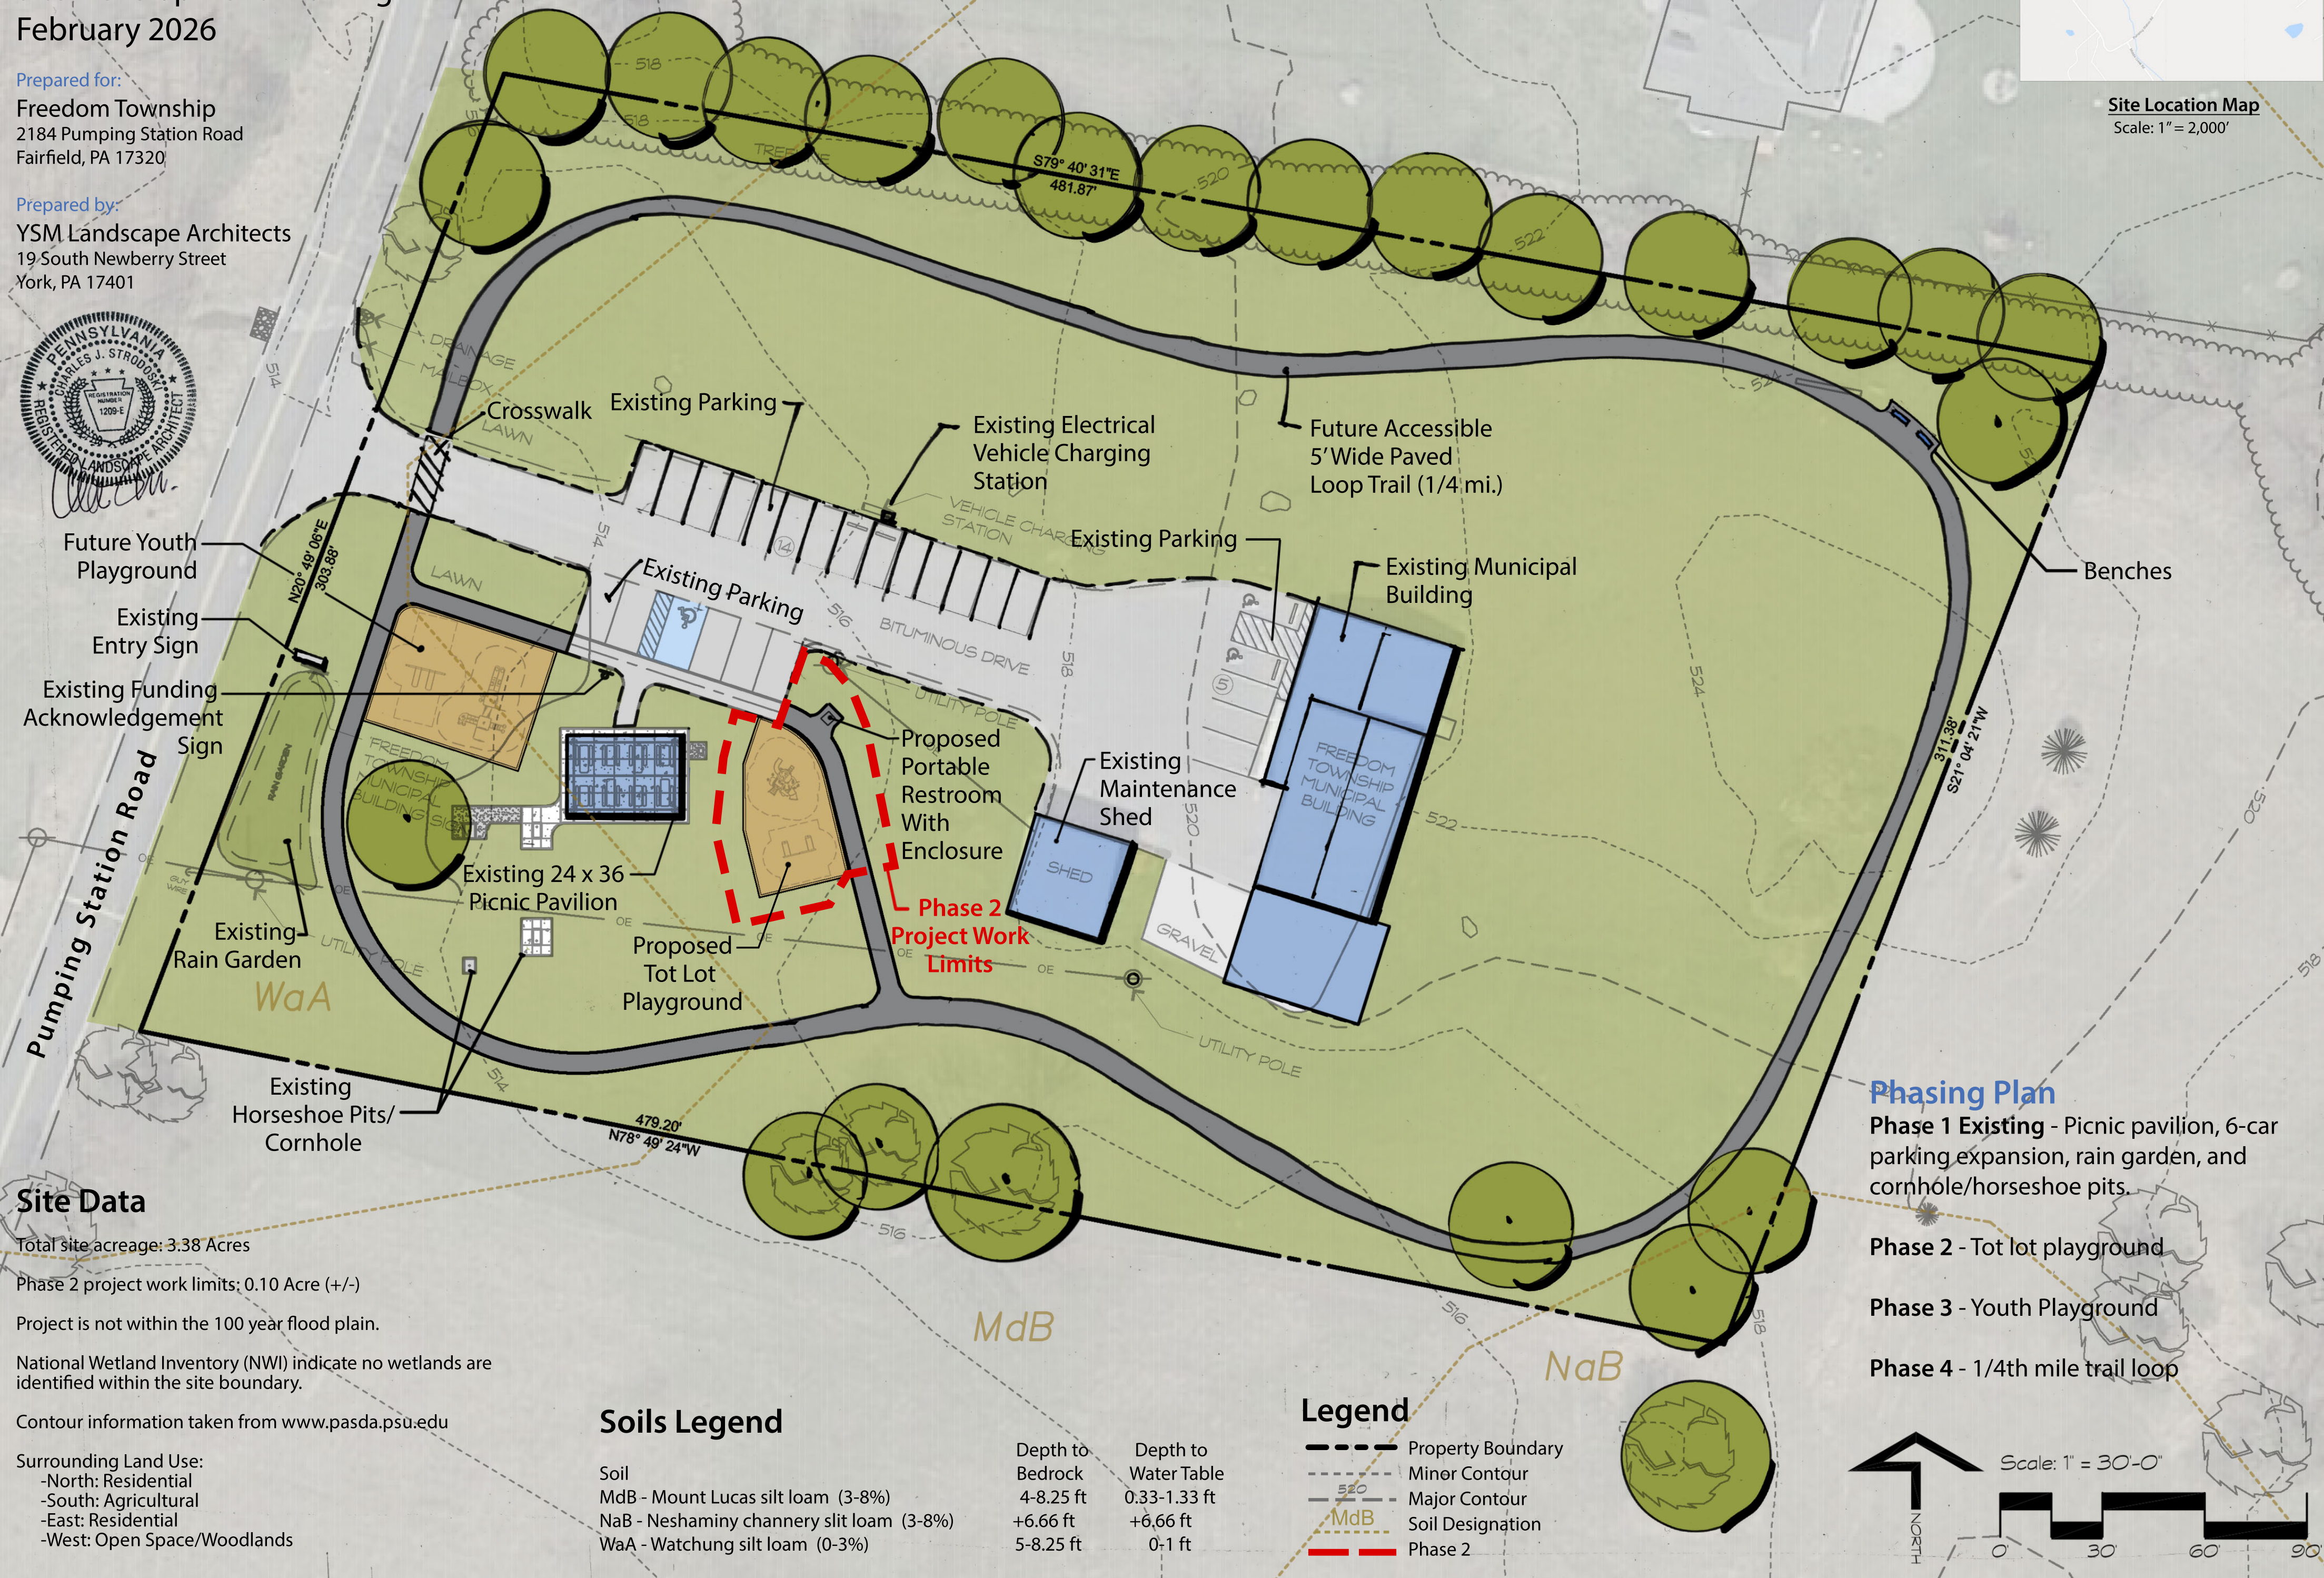

Site Data

Total site acreage: 3.38 Acres

Phase 2 project work limits: 0.10 Acre (+/-)

Project is not within the 100 year flood plain.

National Wetland Inventory (NWI) indicate no wetlands are identified within the site boundary.

Contour information taken from www.pasda.psu.edu

Surrounding Land Use:

- North: Residential
- South: Agricultural
- East: Residential
- West: Open Space/Woodlands

Soils Legend

Soil	Depth to Bedrock	Depth to Water Table
MdB - Mount Lucas silt loam (3-8%)	4-8.25 ft	0.33-1.33 ft
NaB - Neshaminy channery slit loam (3-8%)	+6.66 ft	+6.66 ft
WaA - Watchung silt loam (0-3%)	5-8.25 ft	0-1 ft

Legend

- Property Boundary
- - - Minor Contour
- - - Major Contour
- - - Soil Designation
- Phase 2

Phasing Plan

Phase 1 Existing - Picnic pavilion, 6-car parking expansion, rain garden, and cornhole/horseshoe pits.

Phase 2 - Tot lot playground

Phase 3 - Youth Playground

Phase 4 - 1/4th mile trail loop

